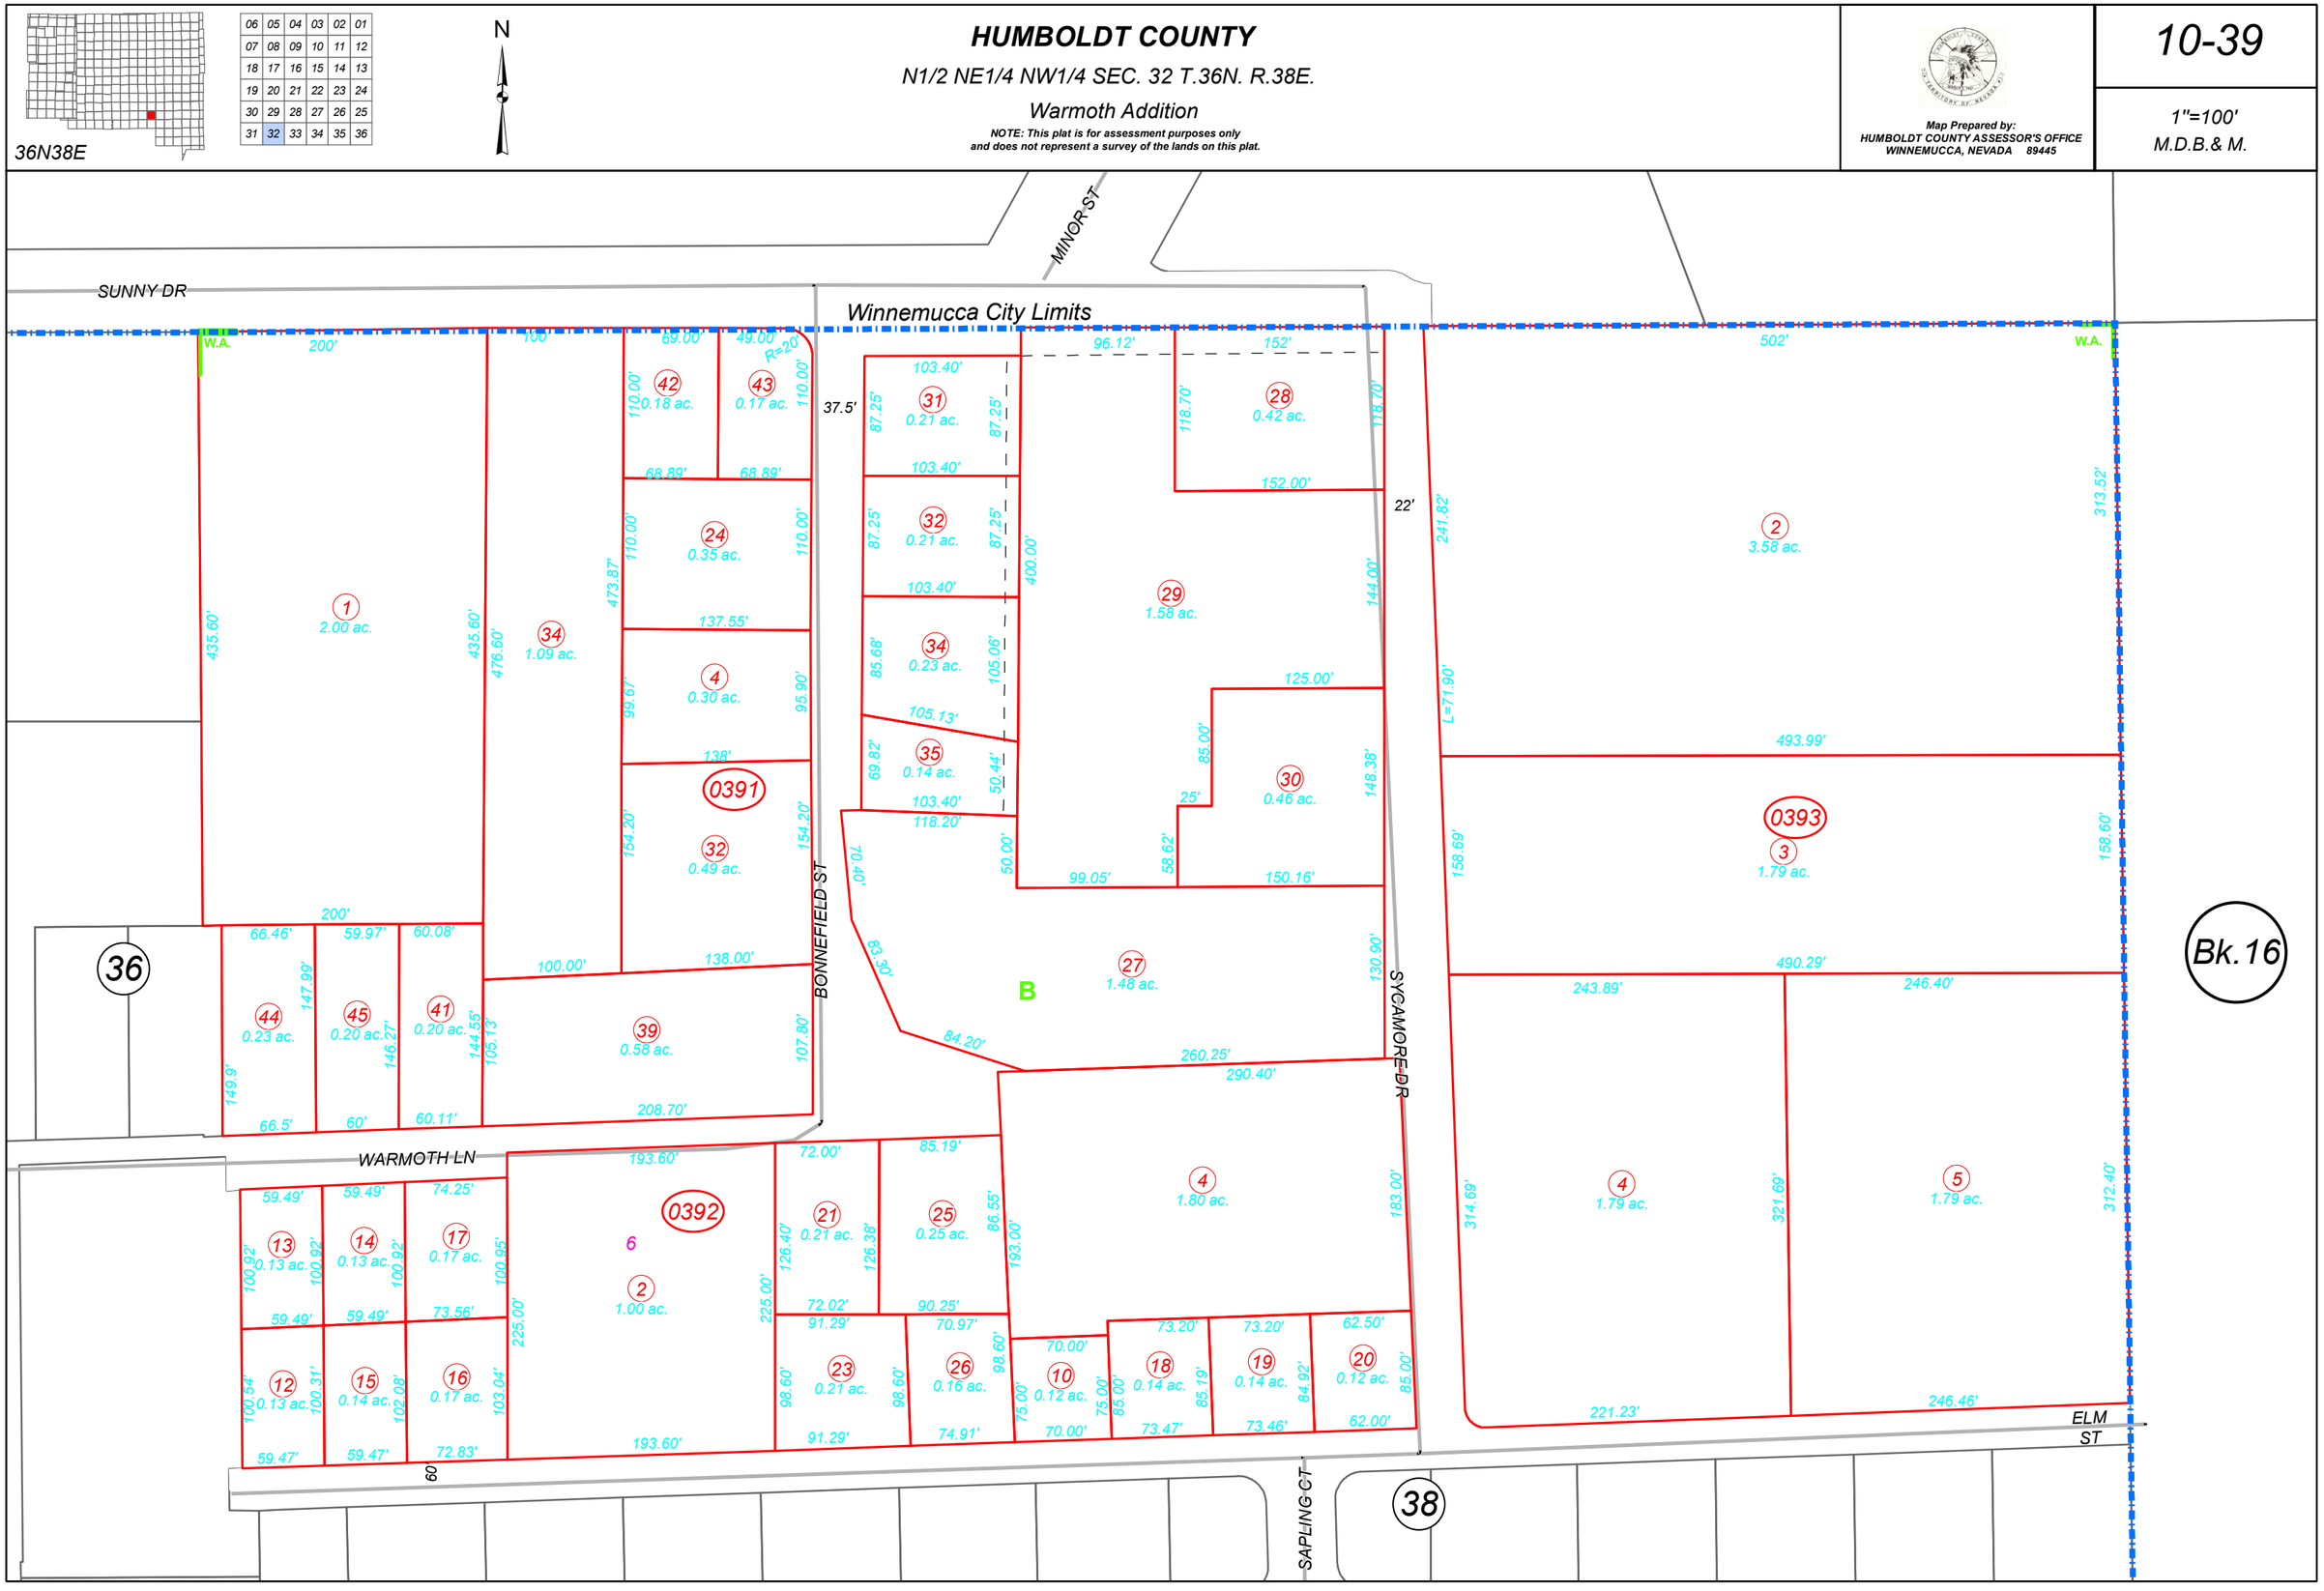

36N38E
06 05 04 03 02 01
07 08 09 10 11 12
18 17 16 15 14 13
19 20 21 22 23 24
30 29 28 27 26 25
31 32 33 34 35 36
N
HUMBOLDT COUNTY
N1/2 NE1/4 NW1/4 SEC. 32 T.36N. R.38E.
Warmoth Addition
NOTE: This plat is for assessment purposes only
and does not represent a survey of the lands on this plat.
Map Prepared by:
HUMBOLDT COUNTY ASSESSOR'S OFFICE
WINNEMUCCA, NEVADA 89445
10-39
1"=100'
M.D.B.& M.
SUNNY DR
MINOR ST
Winnemucca City Limits
W.A.
BONNEFIELD ST
SYCAMORE DR
WARMOTH LN
SAPLING CT
ELM ST
36
38
Bk.16
0391
0392
0393
B
1 2.00 ac.
2 3.58 ac.
3 1.79 ac.
4 1.79 ac.
5 1.79 ac.
6 1.00 ac.
10 0.12 ac.
12 0.13 ac.
13 0.13 ac.
14 0.13 ac.
15 0.14 ac.
16 0.17 ac.
17 0.17 ac.
18 0.14 ac.
19 0.14 ac.
20 0.12 ac.
21 0.21 ac.
23 0.21 ac.
24 0.35 ac.
25 0.25 ac.
26 0.16 ac.
27 1.48 ac.
28 0.42 ac.
29 1.58 ac.
30 0.46 ac.
31 0.21 ac.
32 0.21 ac.
32 0.49 ac.
34 1.09 ac.
34 0.23 ac.
35 0.14 ac.
39 0.58 ac.
41 0.20 ac.
42 0.18 ac.
43 0.17 ac.
44 0.23 ac.
45 0.20 ac.